1. SECURITY ROOM (9.80 SQM)
2. PARKING (600.2 SQM)
3. MUSEUM (G+1) (550 SQM)
4. LIBRARY (308.4 SQM)
5. CANTEEN (150 SQM)
6. MOTOR CYCLE STAND (106 SQM)
7. ARTS BLOCK (2954.3 SQM)
8. MANUAL QUARTER (150 SQM)
9. CLASSROOM (554.5 SQM)
10. RUSA (G+1)(555 SQM)
11. PG SCIENCE BLOCK (G+1)(446 SQM)
12. RUSA (G+1) (862 SQM)
13. CAR PARKING FOR TEACHERS
14. SKILL DEVELOPMENT AND VOCATIONAL BUILDING (G+1)(210 SQM)
15. CLASSROOM
16. HEALTHCARE
17. TEACHER'S COMMON ROOM
18. NSS
19. GIRLS COMMON ROOM
20. NCC
21. AUDITORIUM (673.5 SQM)
22. OPEN STAGE (150 SQM)
23. BASKETBALL GROUND (457.4 SQM)
24. ADMIN BUILDING (477.30 SQM)
25. HERBAL GARDEN (310 SQM)
26. COLLEGE NURERY (1400 SQM)
27. PRINCIPAL'S QUARTER (425 SQM)
28. WARDEN QUARTER (350 SQM)
29. BOYS HOSTEL (G+1) (675 SQM)
30. GUEST HOUSE (135 SQM)
31. MANUAL QUARTER 150 SQM
32. PG ARTS BLOCK (G+1)(250 SQM)
33. COLLEGE INDOOR STADIUM (600.1 SQM)
34. GIRLS HOSTEL (628.7 SQM)
35.WARDEN QUARTER (350 SQM)
36.BOYS HOSTEL (345.13 SQM)
37.MANUAL QUARTER (150 SQM)
38. ORGANIC AND VERMI FARMING PLOT (3982.2 SQM)
39. COLLEGE STADIUM (9279.15 SQM)
40. COLLEGE AGRICULTURAL PLOT (11508 SQM)

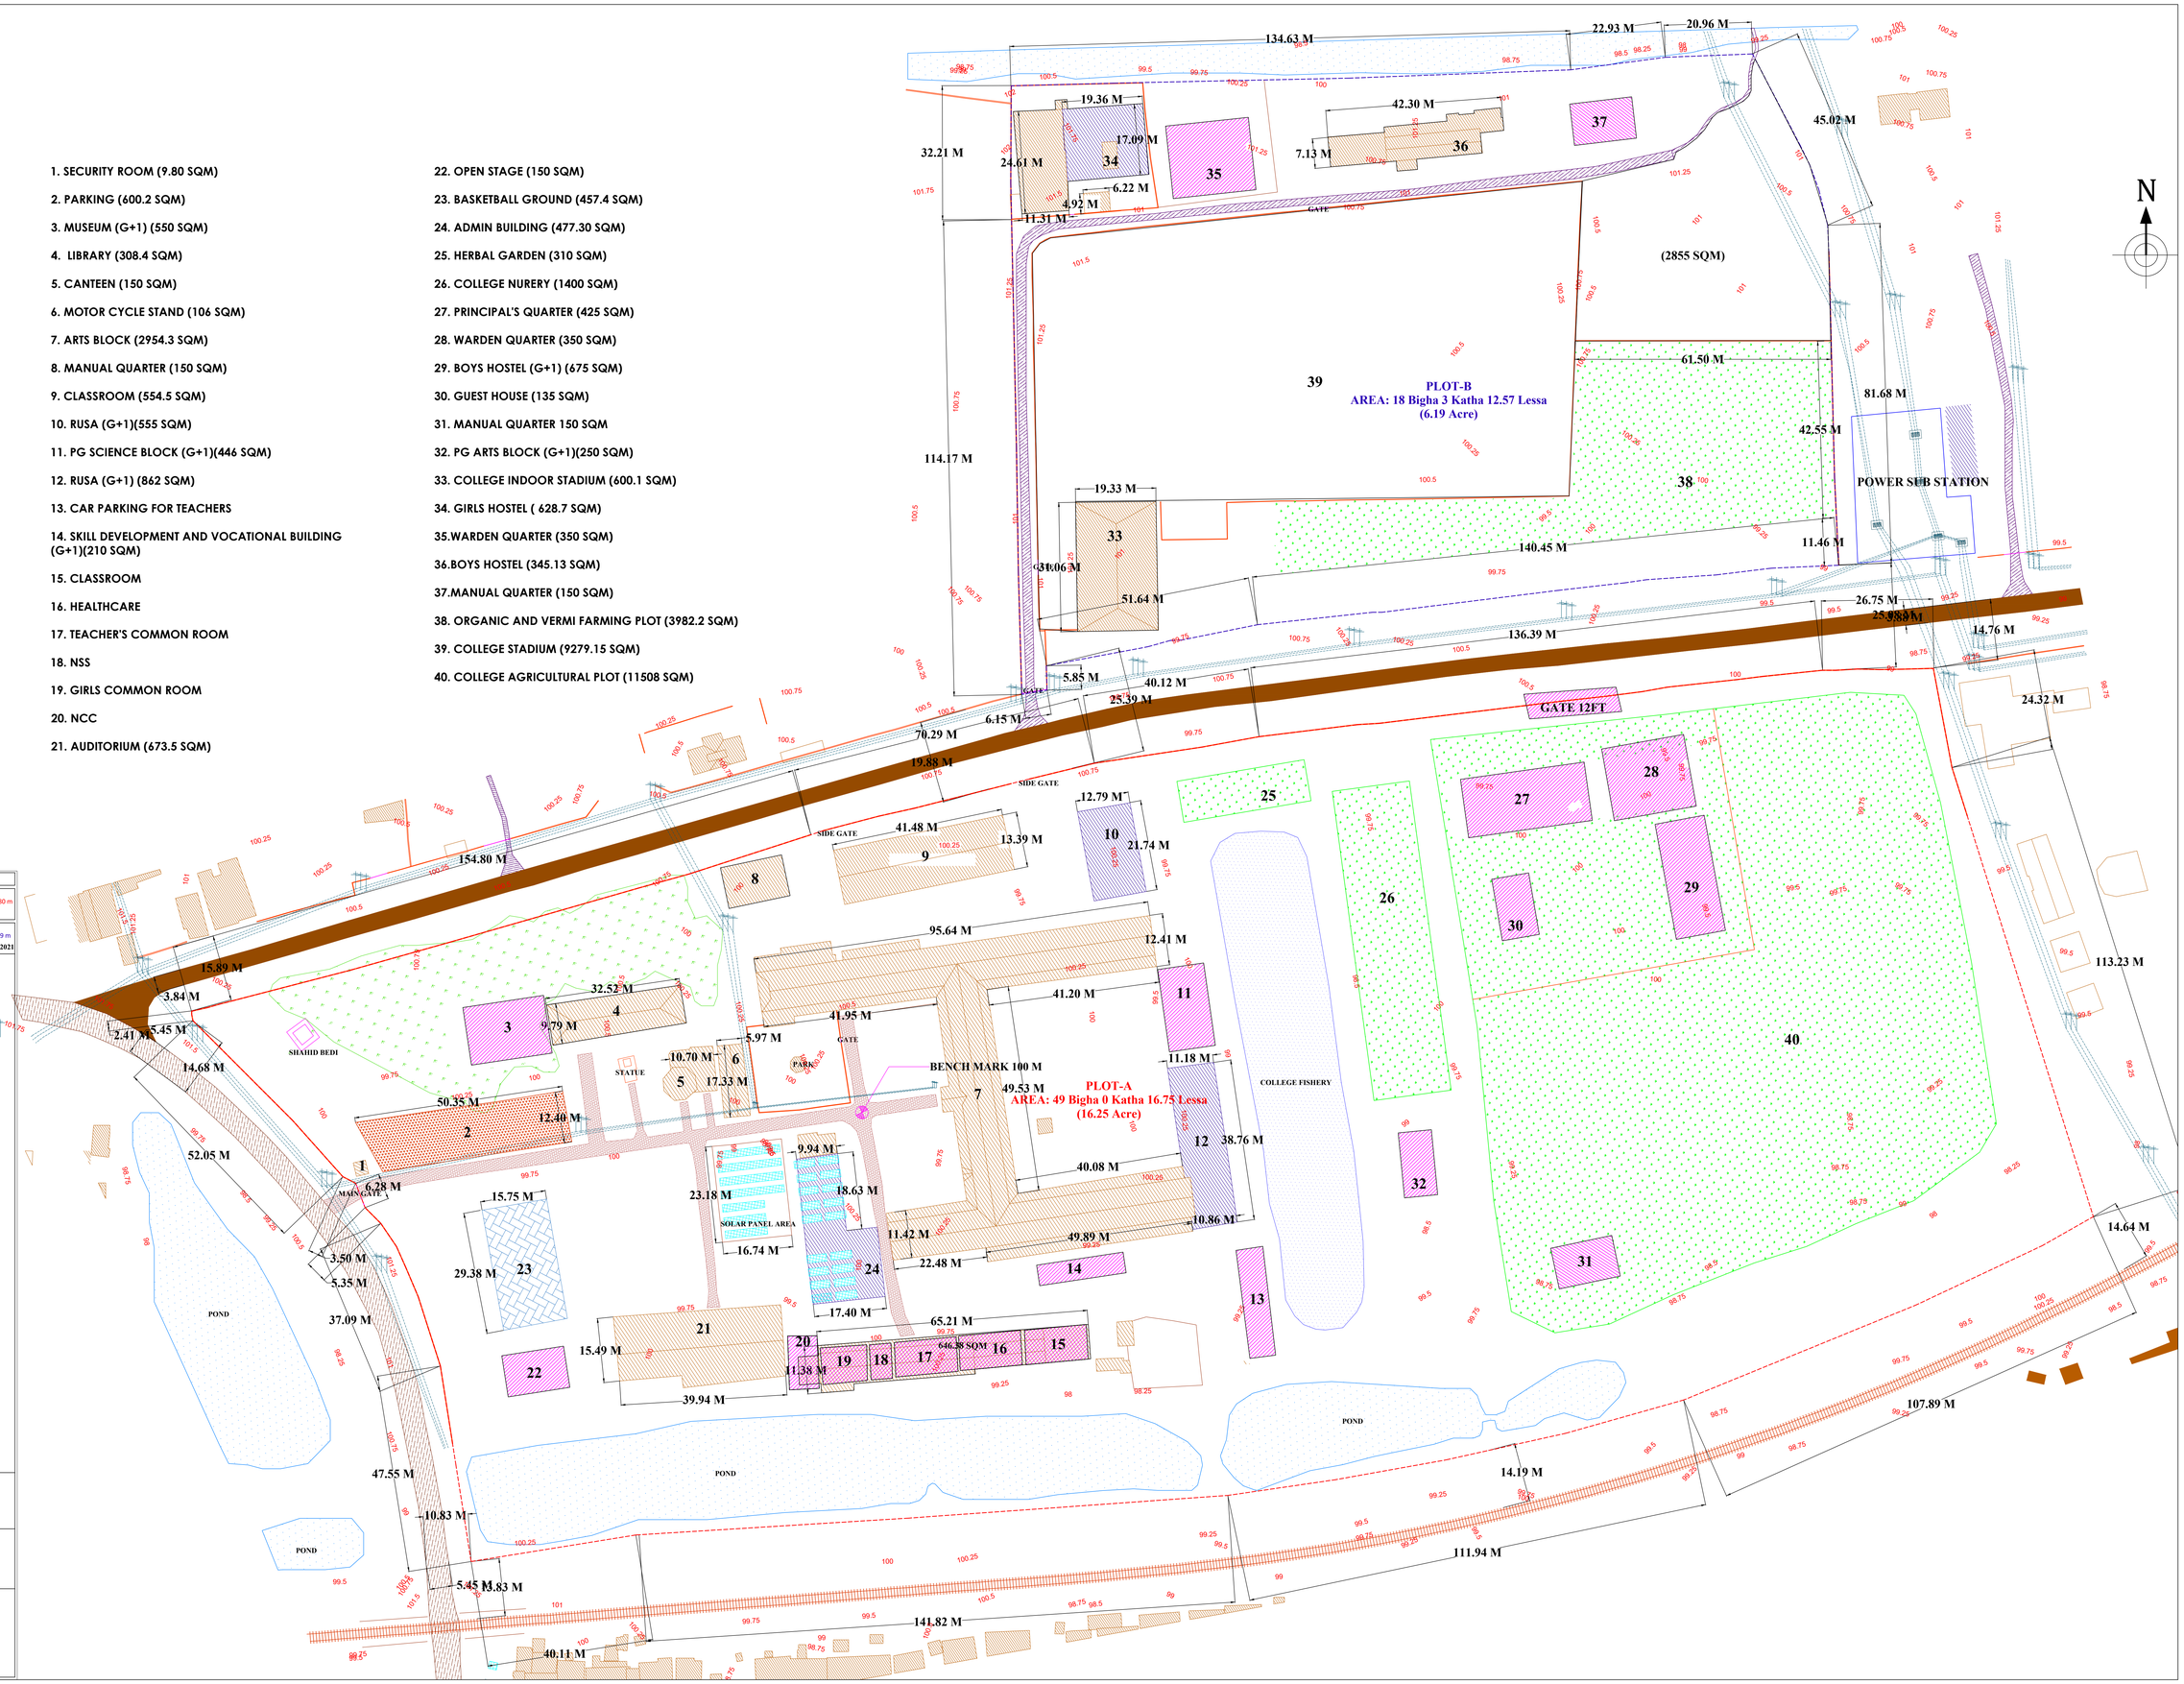

AREA STATMENT	
AREA OF THE PLOT-A = 65,776.42 Sqm = 16.25 Acre = 49 Bigha 0 katha 16.75 Lessa	LENGTH OF BOUNDARY = 1,122.80 m
AREA OF THE PLOT-B = 25,051.37 Sqm = 6.19 Acre = 18 Bigha 3 katha 12.57 Lessa	LENGTH OF BOUNDARY = 669.99 m SURVEYED ON 8TH JUNE, 2021

LEGEND:-

- ASSAM TYPE HOUSE
- RCC BUILDING
- FISHERY
- TREE
- WALL
- GATE
- ELECTRIC POLE
- ELECTRIC LINE
- PROPERTY ROAD
- MAIN ROAD
- SIDE ROAD
- WATER BODY
- PARKING
- SOLAR PANEL
- RAILWAY TRACK
- FLOOR
- CROP FIELD
- TREE AREA
- TRANSFORMER
- FENCING
- BOUNDARY-A
- BOUNDARY-B
- CONTOUR LINE
- BENCH MARK
- NEW STRUCTURES

MAP:
SHOWING A PLOT OF DHING COLLEGE

SCALE:- 1:500

ADD: NAGAON, ASSAM, PIN: 782123

CONSULTANT:
AR. AVINASH CHIRANIA AR. RICHA A. CHIRANIA
4LINE ARCHITECTS
@01,KANKLATA PATH,
NEAR MUB SHOPPING MALL
BHANGAGARH,G.S. ROAD
GUWAHATI-781005
telephone# 09864067674
e-mail - 4linearchitects@gmail.com

Note:
1. All dimensions are in meter.
2. Total Campus Area = 22.44 Acre
3. Contour Interval = 0.25 m
4. Highest Contour Line = 101.25 m
5. Lowest Contour Line = 98 m
6. Bench Mark = 100 m